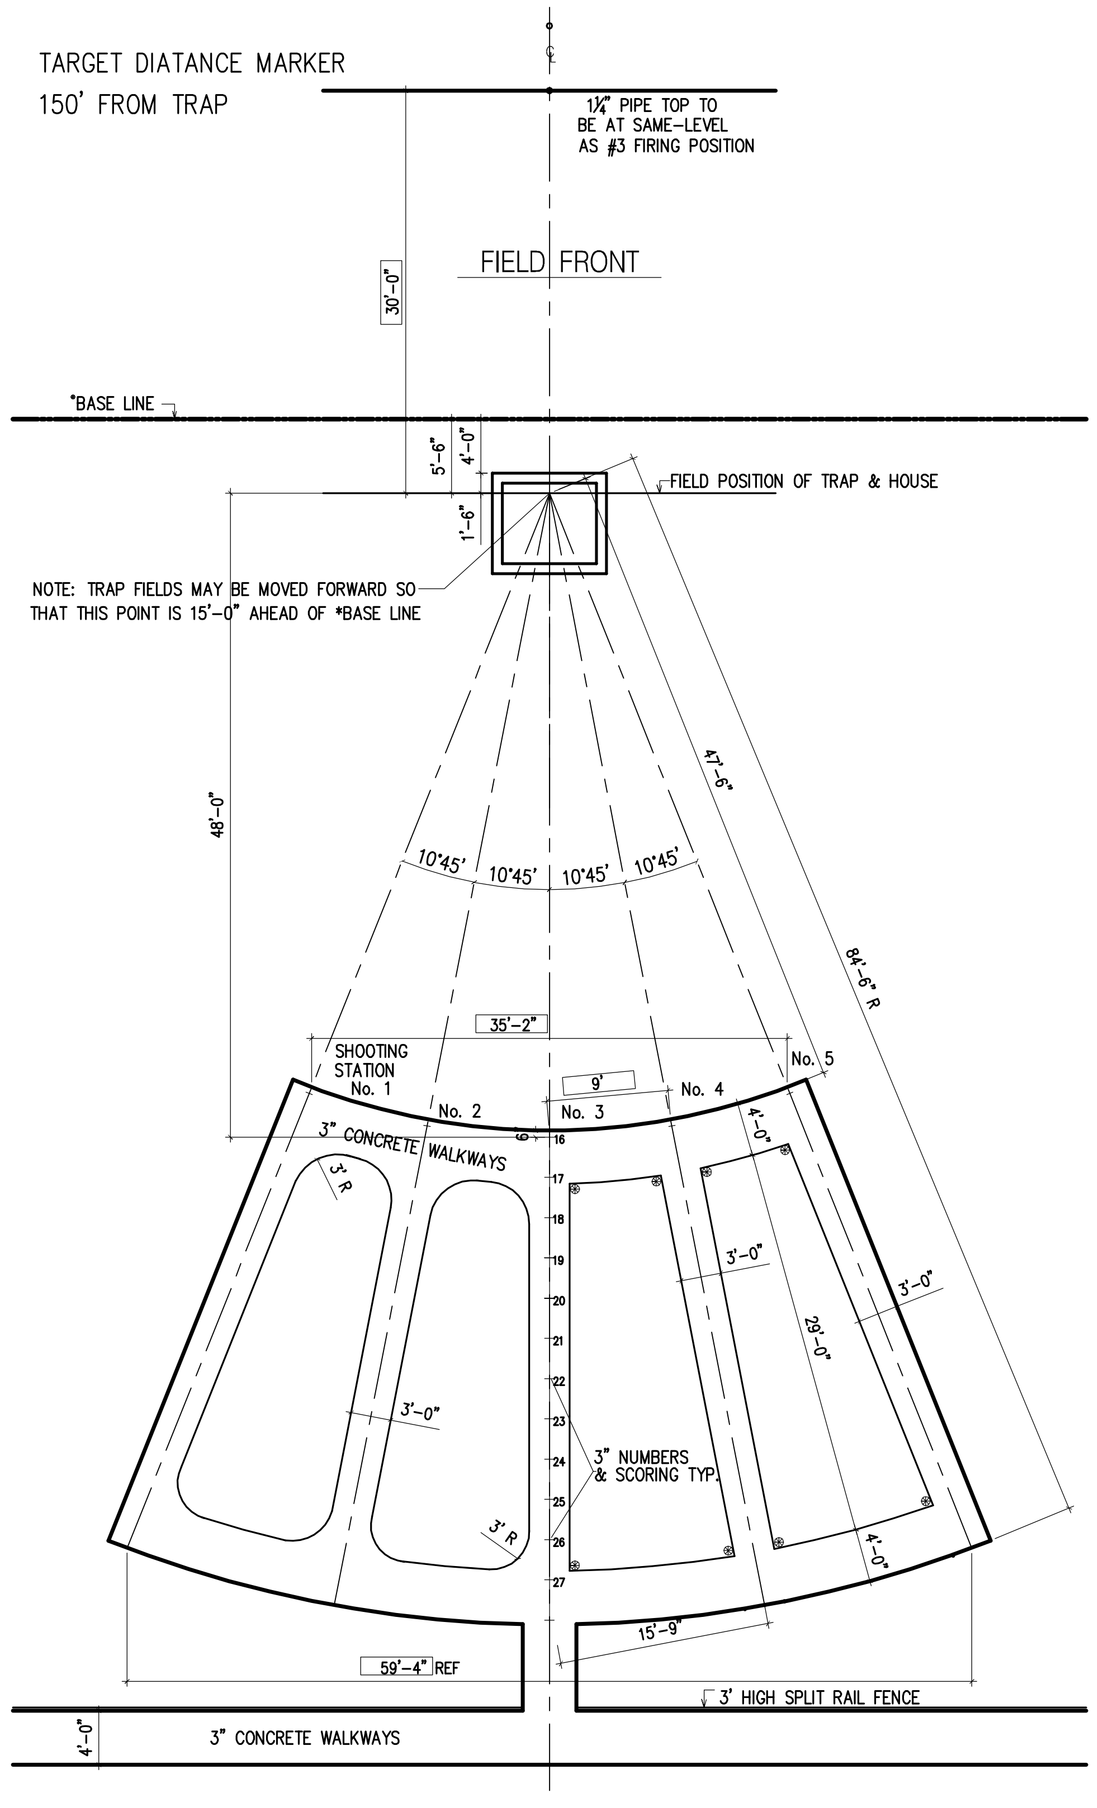

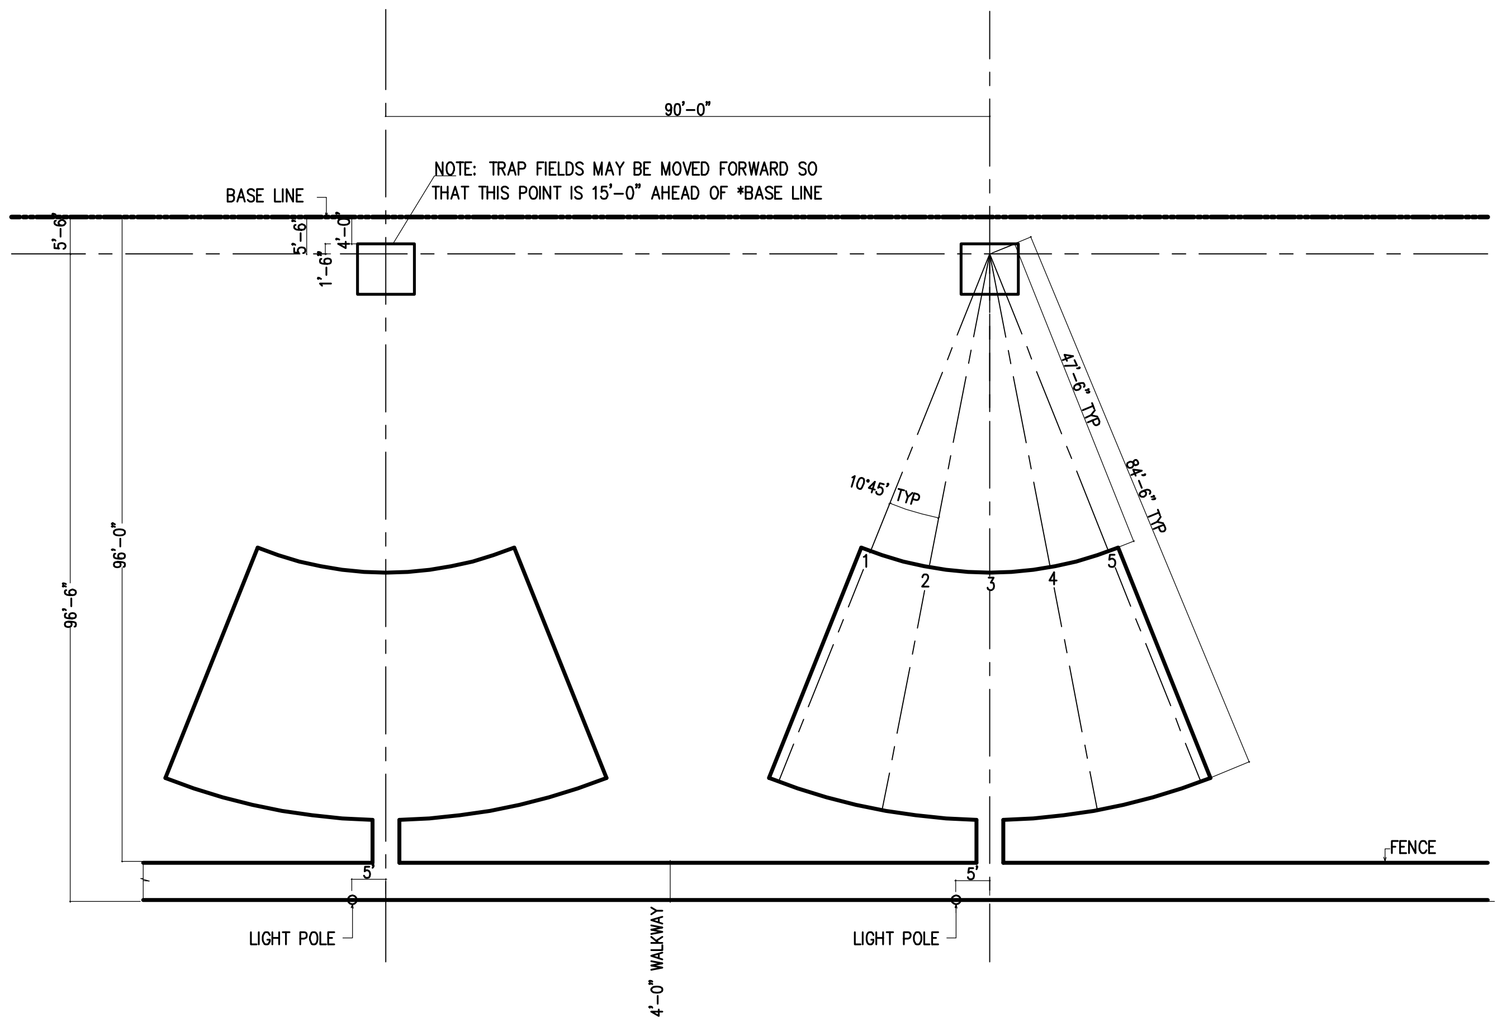

TRAP FIELD LAYOUT

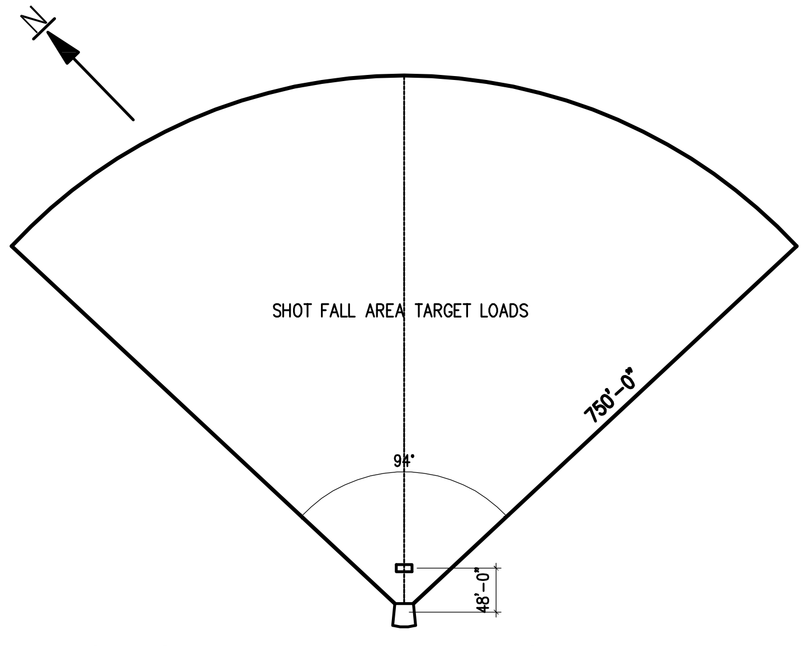

SHOT FALL AREA FOR TRAP FIELD

® LOCAL OPTION TO DICIDE ON RADIUS OR SQUARE CORNERS

DIMENSIONS IN RECTANGLES MUST BE MANTAINED PER ATA RULES

GOLDEN WEST INDUSTRIES
750 ARROYO AVE. SAN FERNANDO.CA. 91340
TELEPHONE NO. (818) 365 3946

TRAP HOUSE

SCALE:	DR BY:	REVISED	DR NO.
NONE	MC DRAFTING SERVICES INC		GWD15
SHEET: 1 OF 2	DATE: 02-09-10		

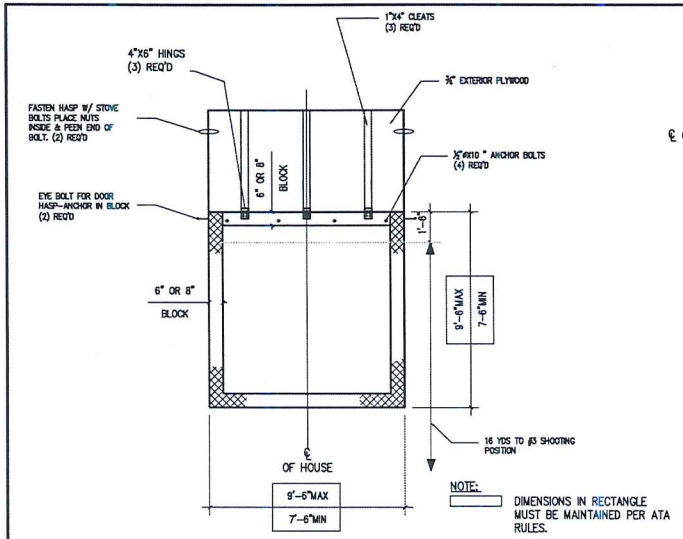

NOTE: DIMENSIONS IN RECTANGLE MUST BE MAINTAINED PER ATA RULES.

TRAP HOUSE - NON - PITTED

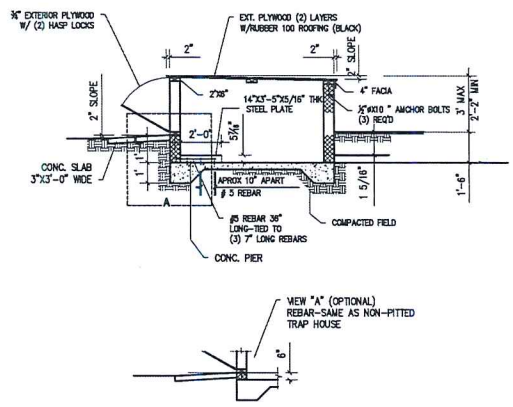

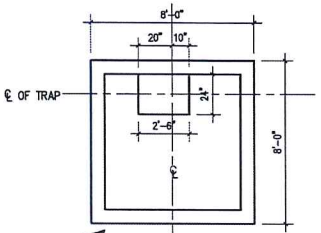

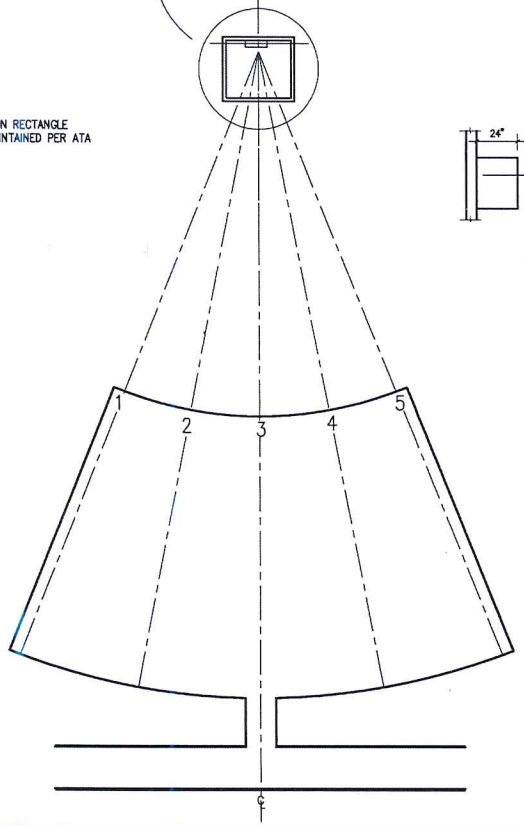

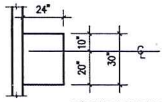

TOP VIEW OF PIER PITTED HOUSE

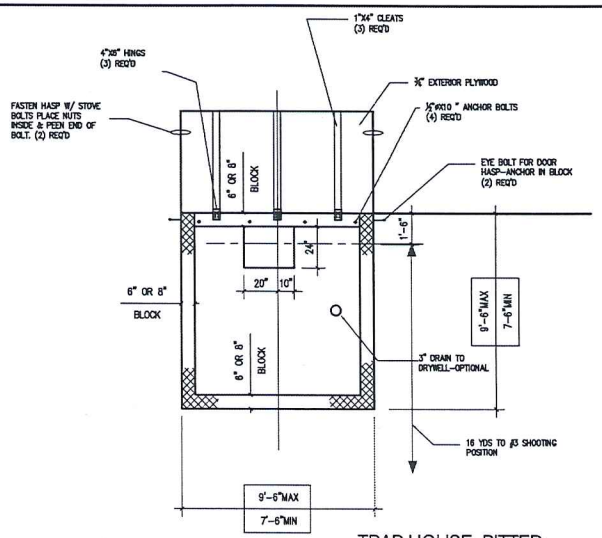

TRAP HOUSE PITTED

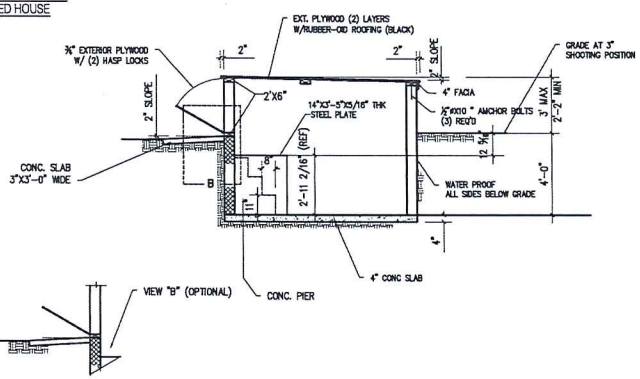

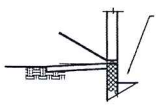

GOLDEN WEST INDUSTRIES

750 ARROYO AVE. SAN FERNANDO,CA. 91340
TELEPHONE NO. (818) 365 3946

TRAP HOUSE

SCALE: NONE	CH BY: MC DRAFTING SERVICES INC	REVISED	DR NO. GWD13
SHEET: 2 OF 2	DATE: 02-09-10		